
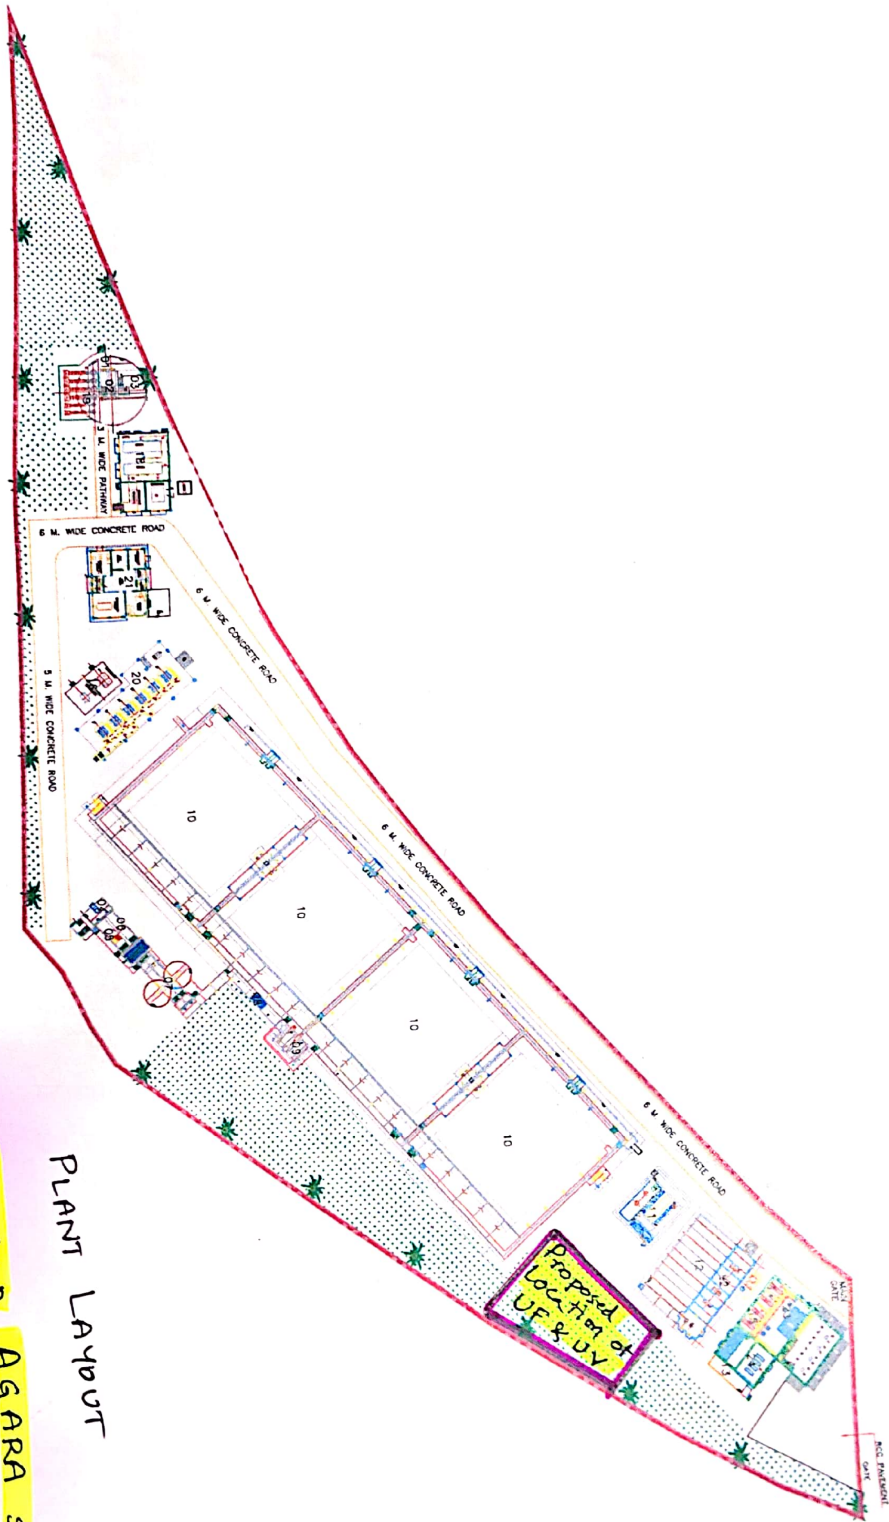


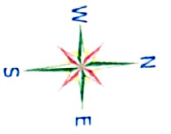

35 MLD

AQARA STP

PLANT LAYOUT

Proposed
Location of
UF & UV

